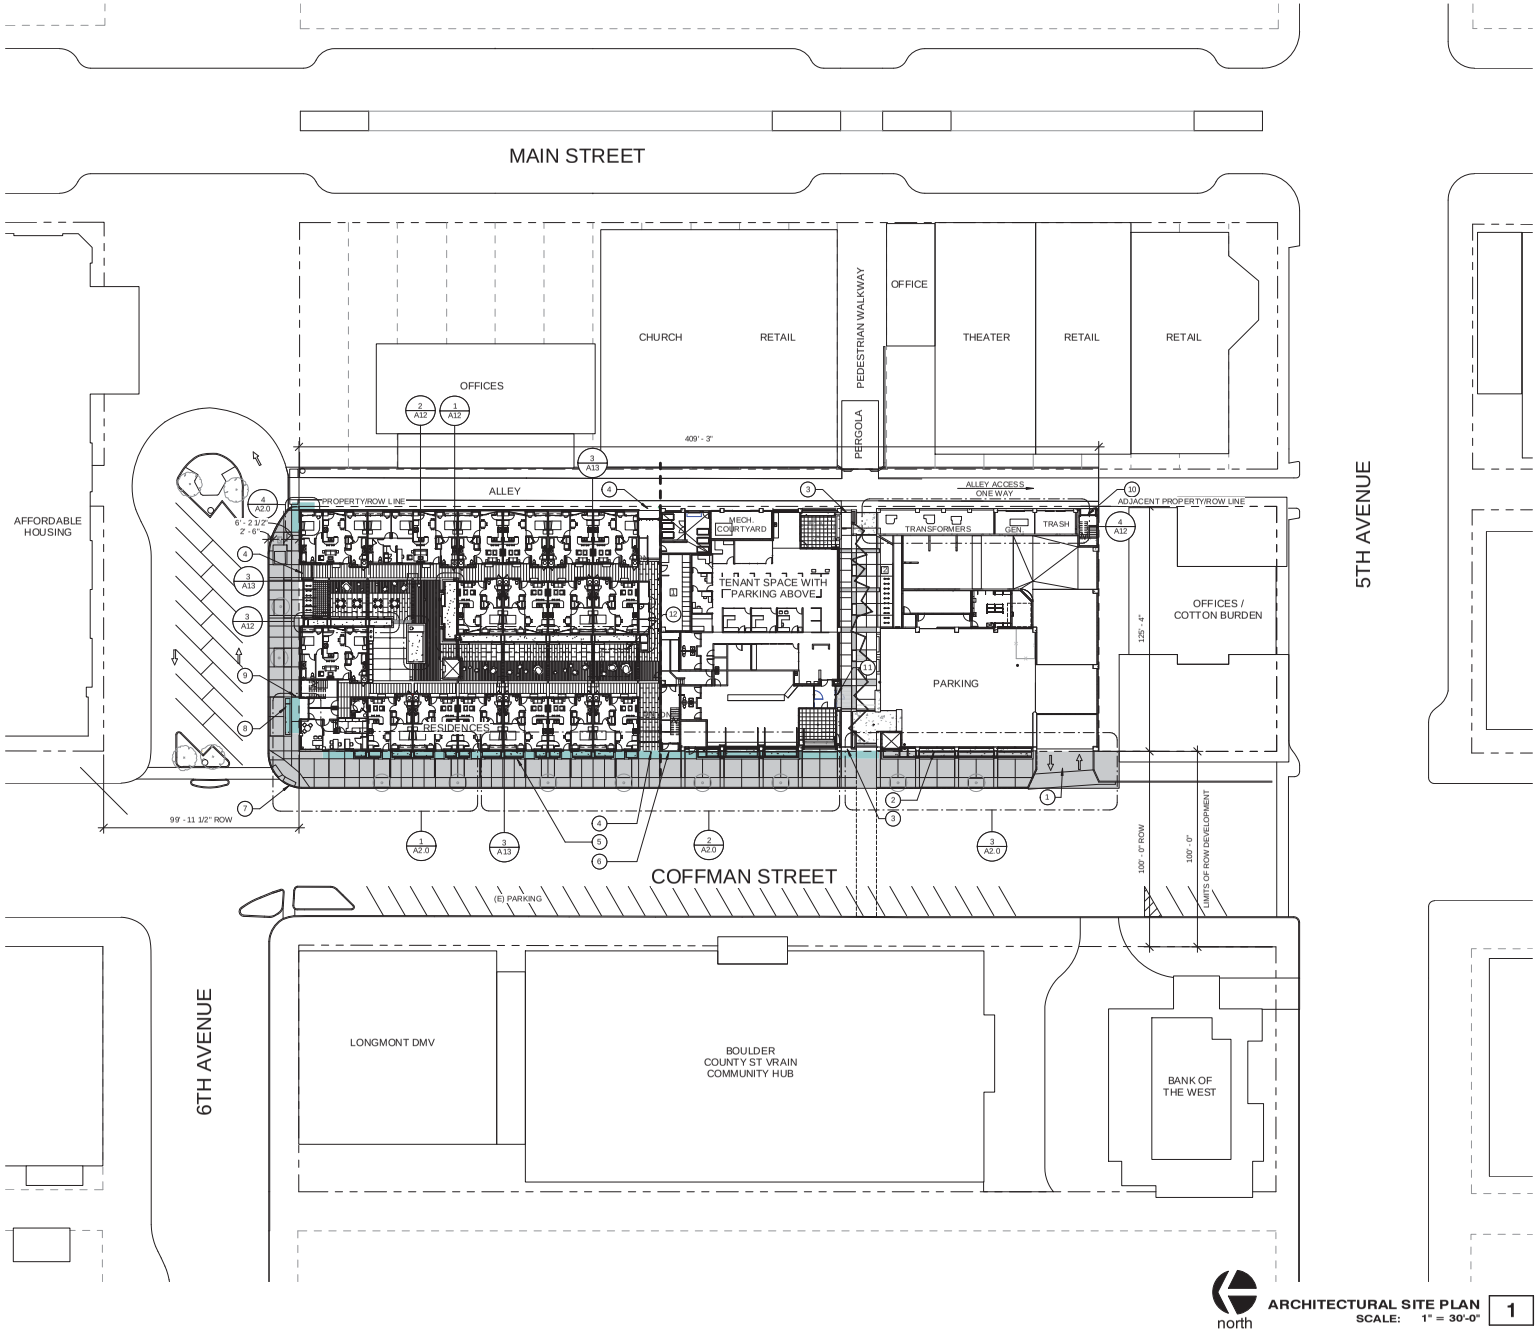

north

ARCHITECTURAL SITE PLAN 1
SCALE: 1" = 30'-0"

SHEET NOTES

1. PARKING GARAGE VEHICLE ENTRY / EXIT
2. WEST PARKING SCREEN ENCROACHMENT
3. ACCESSIBLE RAMP
4. RESIDENTIAL ACCESSIBLE ENTRY / EXIT
5. WEST CANOPY ENCROACHMENT
6. RESIDENTIAL / PUBLIC ENTRY / EXIT
7. NEW CURB, GUTTER & WALK RE: CIVIL
8. PUBLIC ACCESSIBLE ENTRY / EXIT
9. NORTH CANOPY ENCROACHMENT
10. PARKING GARAGE PEDESTRIAN ENTRY / EXIT
11. ACCESSIBLE ENTRY / EXIT
12. POSSIBLE LOCATION OF CONC. PAD FOR CRANE

BIKE PARKING TABLE

[1] BIKE STORAGE QTY. =
[2] BIKE PARKING =
[3] BIKE PARKING = 7 SPACES PROVIDED

LEGEND

= AREA OF CANOPY ENCROACHMENT

= LIMIT OF ROW DEVELOPMENT FOR PEDESTRIAN WALKWAYS / PLANTERS / RAIN GARDENS

RNN architects
863 SANTA FE DRIVE
DENVER, CO 80204
PHONE 303.569.99.14
www.rnnarchitects.com

BCHA - COFFMAN STREET REDEVELOPMENT

COFFMAN STREET
LONGMONT, CO 80501

0907-16

ISSUE:	△	DATE:
SDP Submittal		10-24-2019
SDP Round 1 Resubmittal		02-27-2020

SCALE:	As indicated
DRAWN BY:	Author
CHECKED BY:	Checker
JOB NUMBER:	0907-16

ARCHITECTURAL SITE PLAN

A1

Copyright © RNN Architects Inc. www.rnnarchitects.com